A Division of
Designer Pools
by Bill Smith, Inc.
888-559-POOL
www.designerpools.net

FIG. 5 Photo of residence

New Yard Concept is a division of Designer Pools by Bill Smith, Inc. You are not obligated to use Designer Pools as your construction contractor, unless you have signed a separate contract stating such.

New Yard Concept / Designer Pools retains ownership and all associated rights to this design unless you have signed a contract and made a payment for acquisition of the designs ownership and rights.

This is a conceptual landscape design plan and only shows the design intent. It is not a construction drawing and therefore does not detail all construction items. We can provide construction drawings, and acquire permits and engineering plans (if necessary) under a signed construction contract with Designer Pools by Bill Smith, Inc.

This plan shows dimensions taken in the field. However, Contractor is responsible for confirming measurements before construction.

To the best of our knowledge this plan is created in guidance with any Federal, State, City, H.O.A., or other local requirements and is rendered to scale so that this may act as a direct foundation for final construction plans.

Design Date:
6-2-06

Designer:
Joel Cardinal

FIG. 2 Example of Covered & Open Lattice Patio

Gray
(Customer Prefers, matches house)

Red
(Alternate color)

FIG. 3 Example of "Choice Decking"

FIG. 4 Example of Stone Decking & Stamped Color Concrete patio

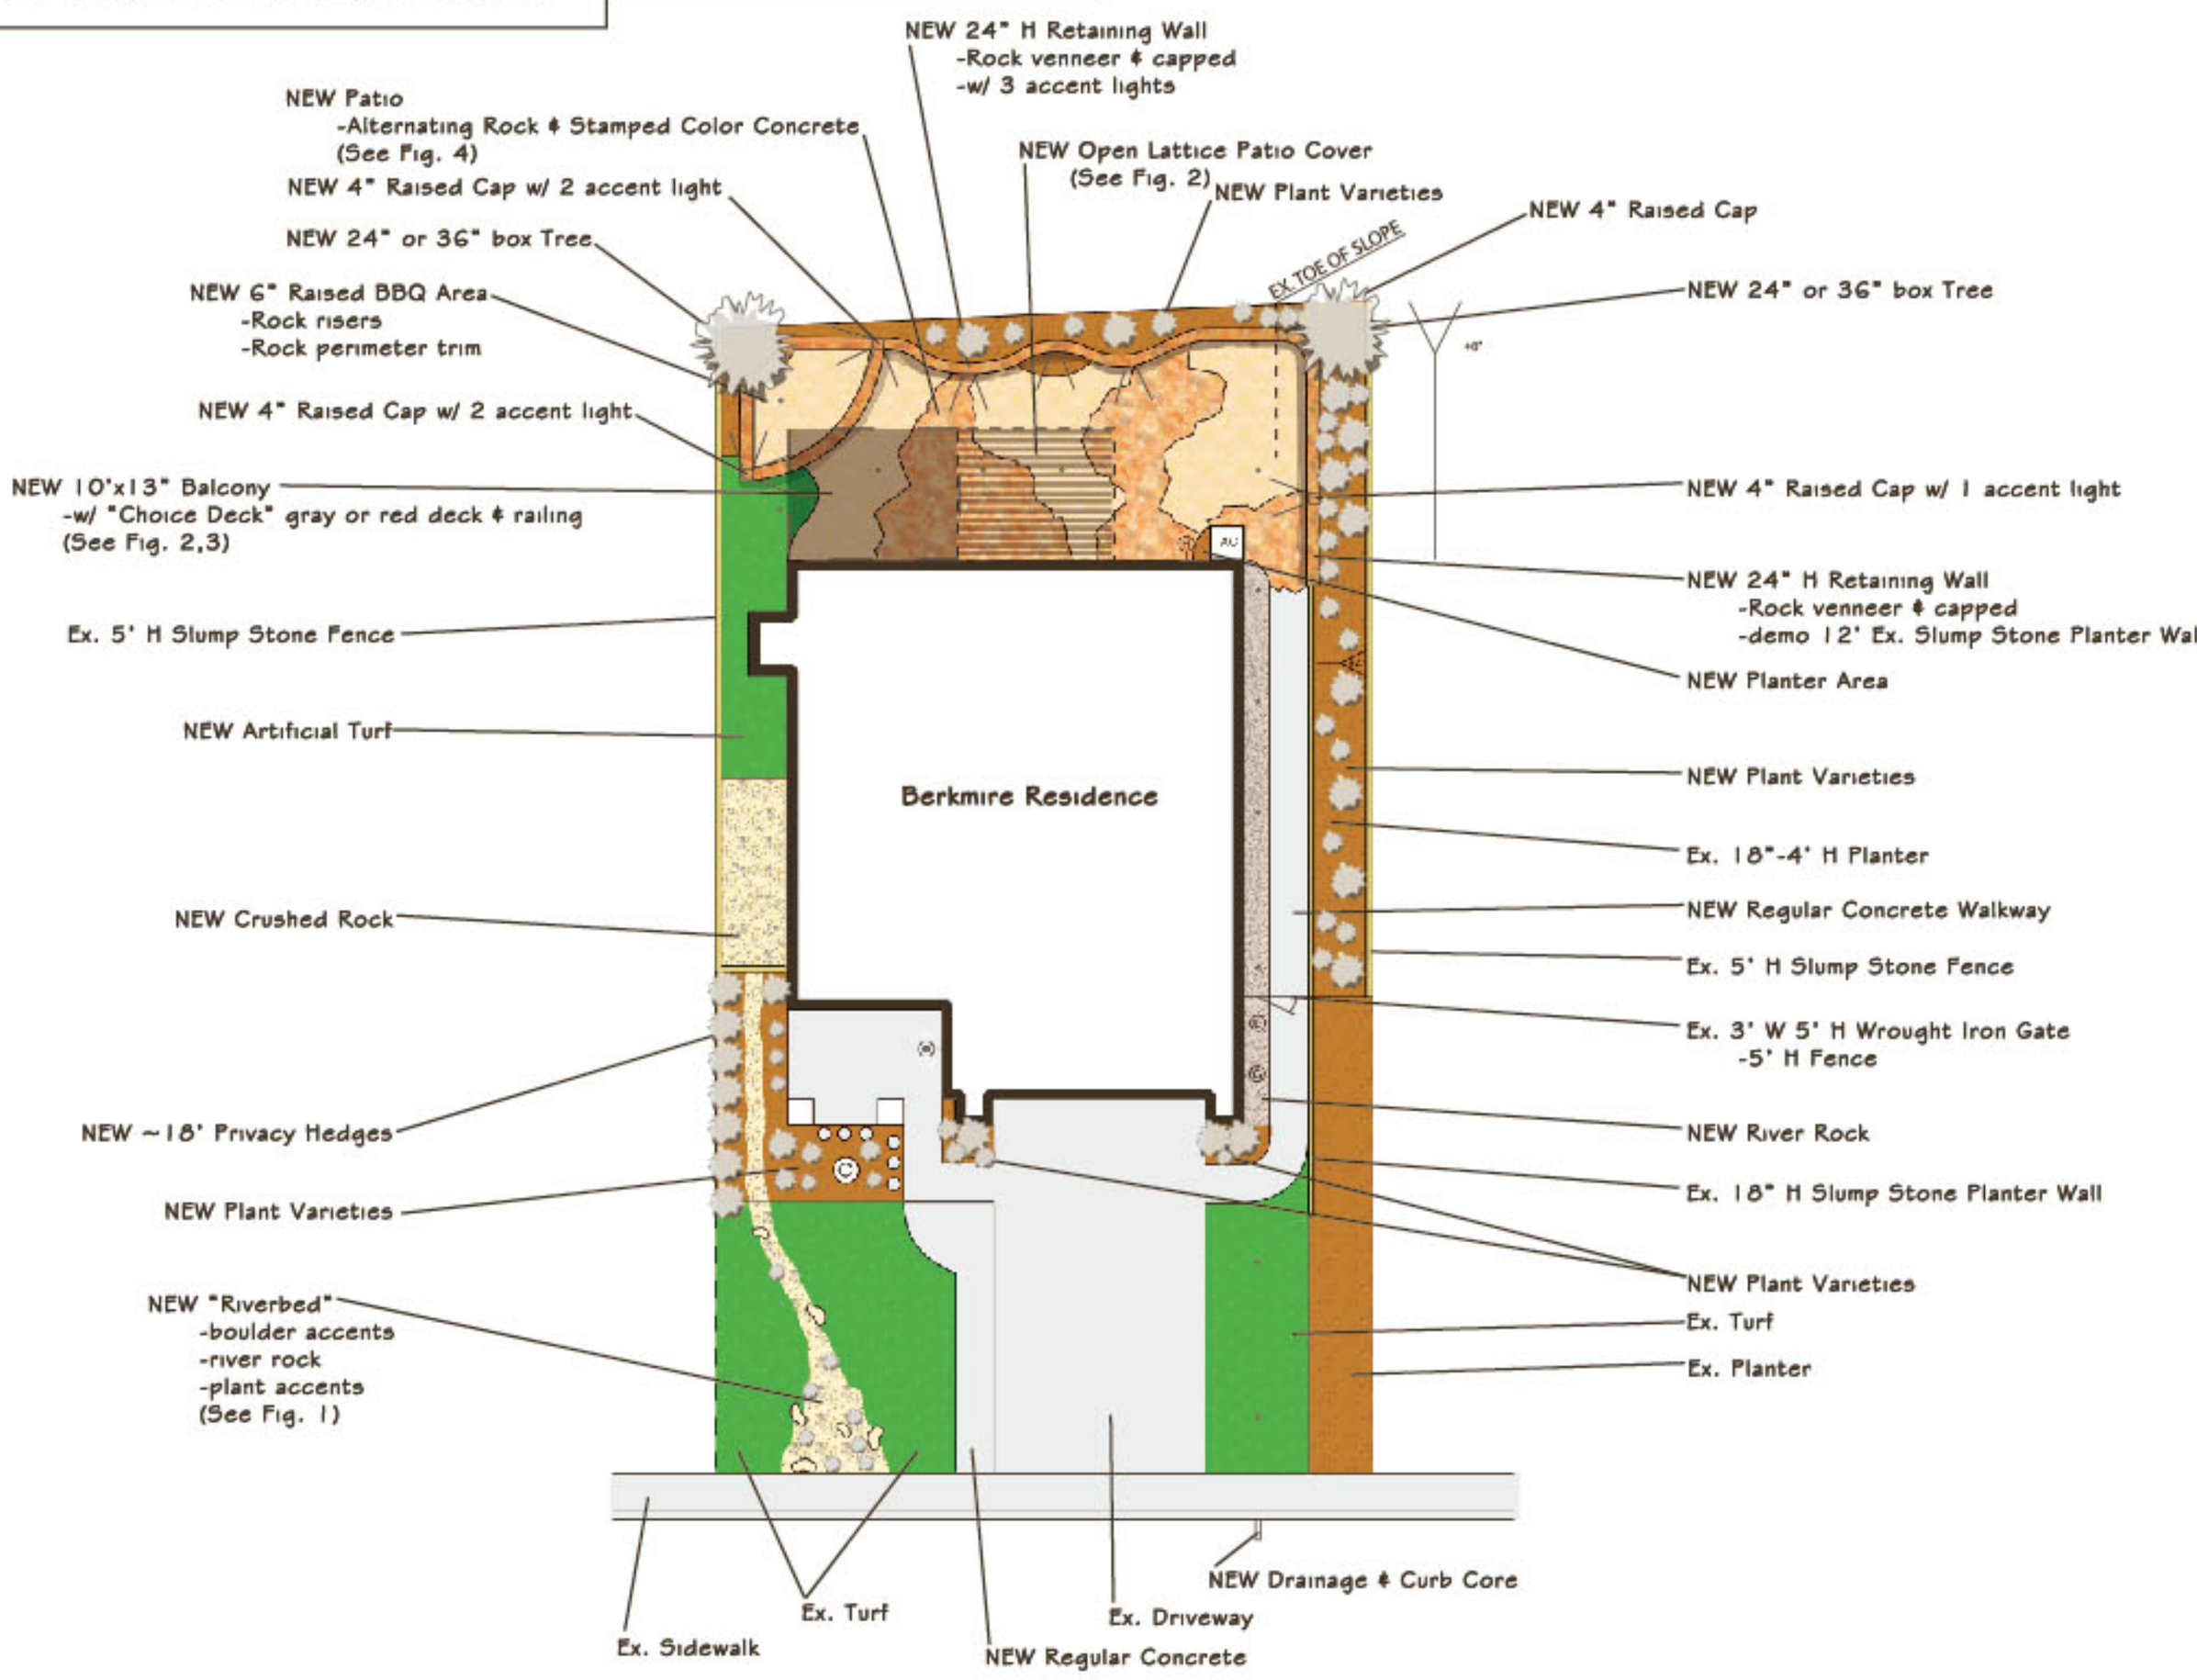

FIG. 1 Example of "Riverbed"

HARDSCAPE PLAN

1/8" = 1'

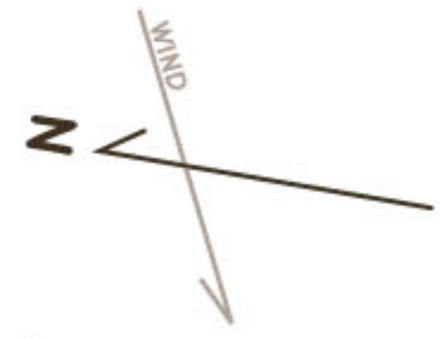

New Yard CONCEPT

JOEL CARDINAL 888-293-YARD
NEWYARDCONCEPT.COM